ALL DIMENSIONS ARE TO BE CHECKED ON SITE PRIOR TO CONSTRUCTION. THE CONTRACTOR IS TO NOTIFY THE ARCHITECT OF ANY DISCREPANCY BETWEEN DRAWINGS, SPECIFICATION AND SITE DIMENSIONS.

THE CLIENT IS ADVISED OF THEIR DUTY UNDER THE PARTY WALL E.T.C ACT 1996 TO SERVE THE REQUIRED NOTICE UPON THEIR NEIGHBOUR(S) WITHIN THE MINIMUM PRESCRIBED TIME PERIOD

THE CONTRACTOR IS REQUIRED TO HAVE READ AND UNDERSTOOD ALL CONDITIONS AND NOTES ATTACHED TO THE PLANNIING "NOTICE OF DECISION" AND SERVE ANY NOTICES REQUIRED THEREIN, BEFORE COMMENCING THE WORKS

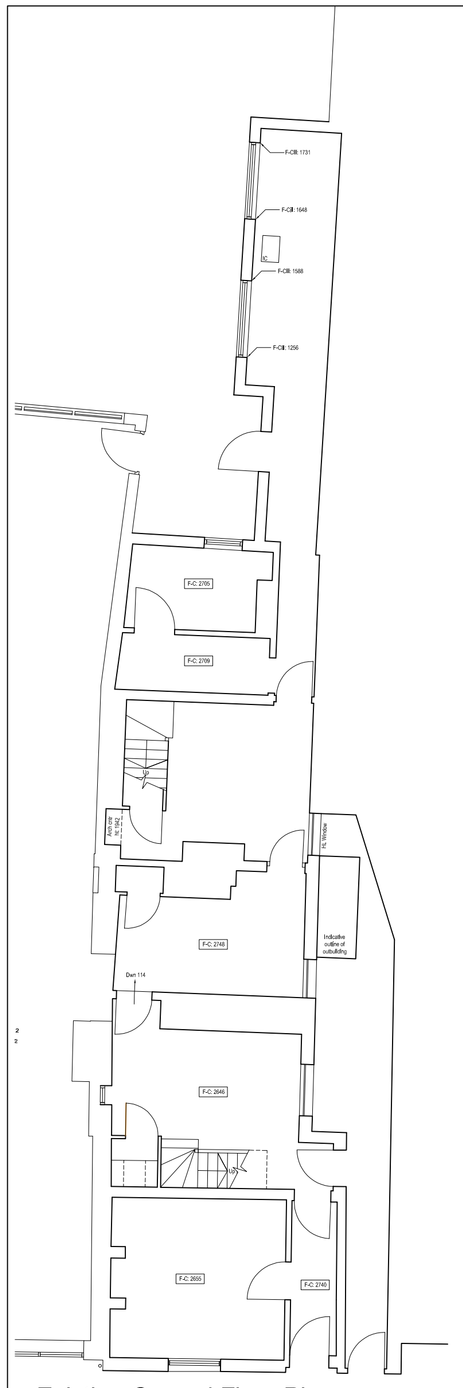

Existing Ground Floor Plan
Scale 1:100 0 1 2 3 4 5mtrs

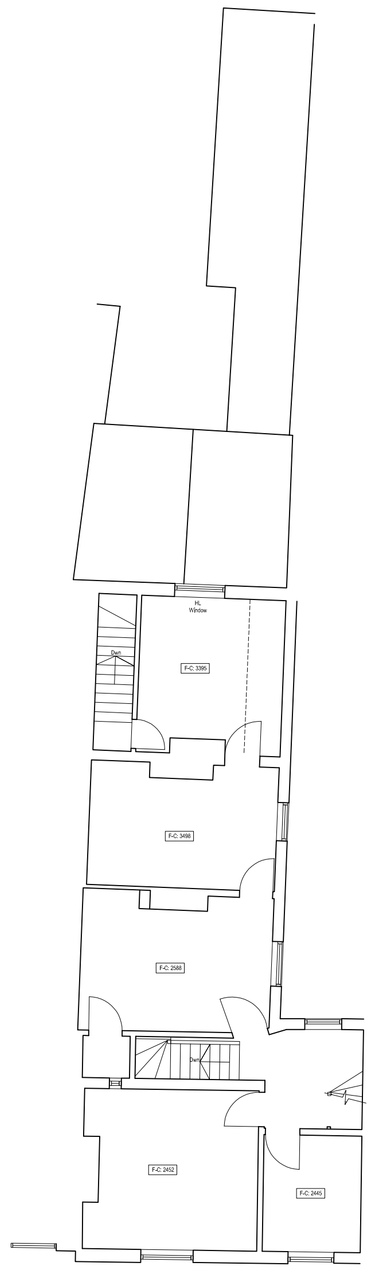

Existing First Floor Plan
Scale 1:100

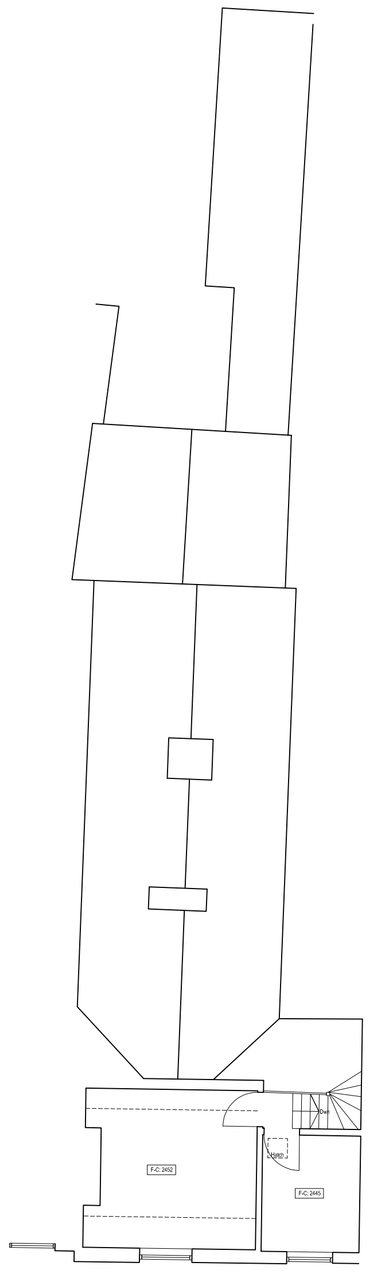

Existing Second Floor Plan
Scale 1:100

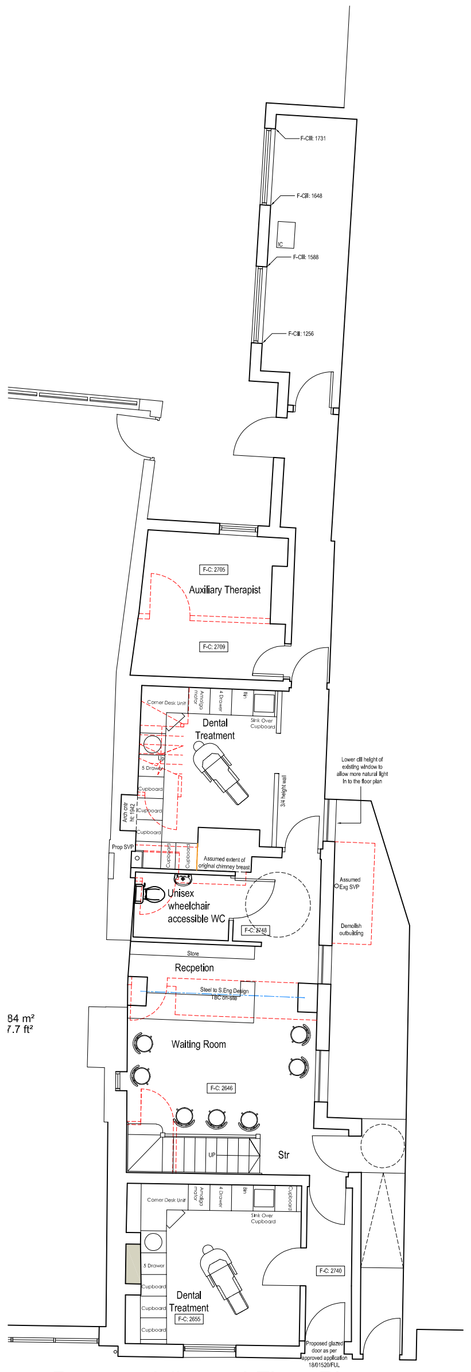

Proposed Ground Floor Plan
Scale 1:100 0 1 2 3 4 5mtrs

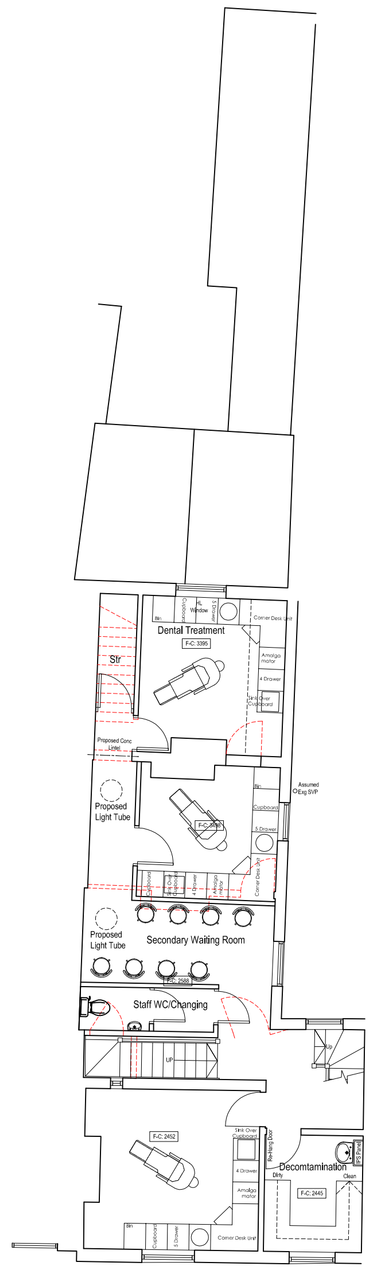

Proposed First Floor Plan
Scale 1:100

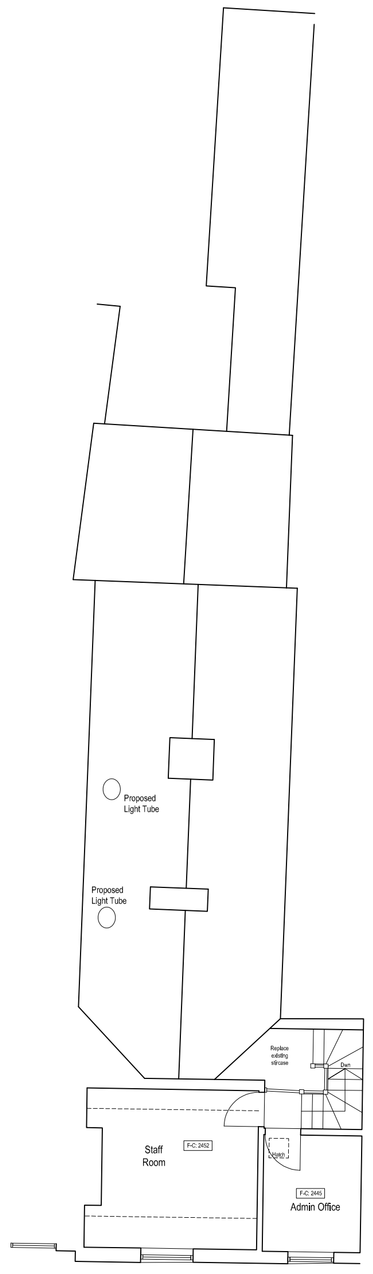

Proposed Second Floor Plan
Scale 1:100

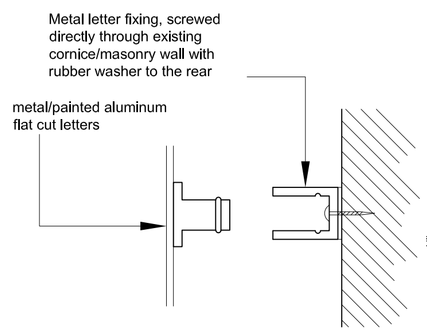

Signage Text Fixing Detail
Scale: 1:5

Proposed High Street Elevation
Scale 1:50

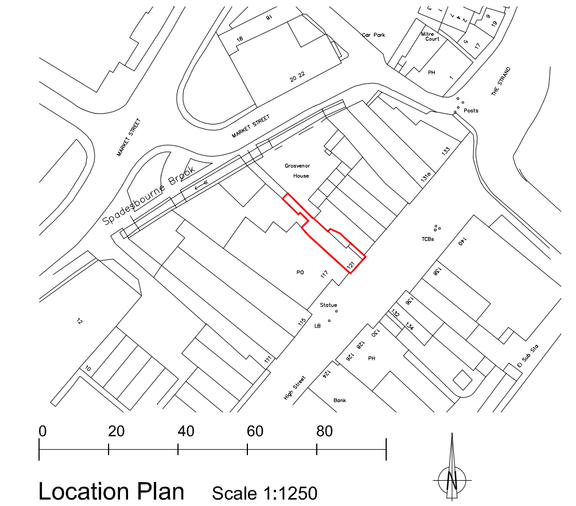

Location Plan Scale 1:1250

Existing Block Plan Scale 1:500

REVISION	DESCRIPTION	DATE	BY	CHECK
A	Amended For Planning	24/01/2020	DH	GP

HIGHBURY DESIGN
Chartered Architects Project Managers CDM Co-ordinators

HIGHBURY HOUSE
11 HOLT ROAD STUDLEY
WARWICKSHIRE B80 7NX

Tel: (01527) 857092
Email: info@highburydesign.com

www.highburydesign.com

CLIENT
Mr R Thandi

PROJECT
Proposed Dentist Practice AT,
121 High Street, Bromsgrove,
Worcs, B61 8HQ

TITLE
Existing & Proposed Plans

Date	Scale	Drawn	Drawing No	Rev
19.11.19	1:100 @ A1	DH	3573_001	A
			Verified by	GP

copyright ©